


11-21-77

LARELL

Sec 29-10-1E

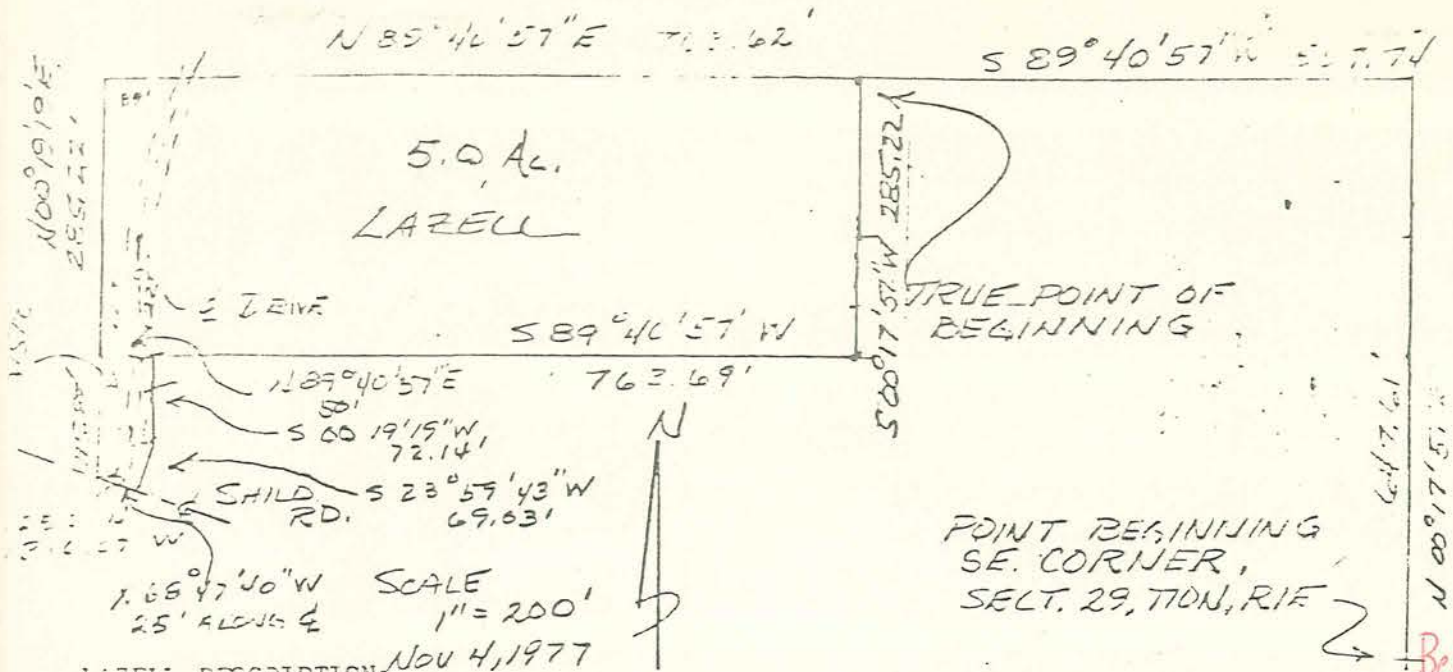

POINT BEGINNING
SE. CORNER,
SECT. 29, T10N, R1E

Ben No. G21

LARELL DESCRIPTION:

A part of the Southeast quarter of the Southeast quarter of Section 29, Township 10 North, Range 1 East, Monroe County, Indiana. Described as follows, beginning at a point on the East line on a bearing of North 00 degrees 17 minutes 51 seconds East for 647.61 feet and South 89 degrees 40 minutes 57 seconds West for 557.74 feet from the Southeast corner of said quarter quarter to the True point of beginning: thence South 00 degrees 17 minutes 51 seconds West for 285.22 feet; thence South 89 degrees 40 minutes 57 seconds West for 763.69 feet; thence North 00 degrees 19 minutes 19 seconds East for 285.22 feet; thence North 89 degrees 40 minutes 57 seconds East for 763.62 feet and to the true point of beginning, containing in all 5.00 acres more or less.

Also a tract that includes an existing road described as follows: beginning at the Southwest corner of the above described property, thence North 89 degrees 40 minutes 57 seconds East for 50.00 feet; thence South 00 degrees 19 minutes 19 seconds West for 72.14 feet; thence South 23 degrees 59 minutes 43 seconds West for 69.03 feet and to the centerline of Shilo Road; thence North 68 degrees 47 minutes 40 seconds West for 25.00 feet; and to the West line of said quarter quarter; thence North 00 degrees 19 minutes 19 seconds East for 115.88 feet and to the point of beginning. Containing in all 0.15 acres more or less.

Raymond Graham
RAYMOND GRAHAM
INDIANA R.P.E. # 8409
3215 NORTH SMITH PIKE
BLOOMINGTON, INDIANA 47401




FILED
NOV 21 1977
John W. Davis
Auditor Monroe County, Indiana

Benton

sec 29
TION, R1E

JOHN COYLE

SCALE 1" = 200'

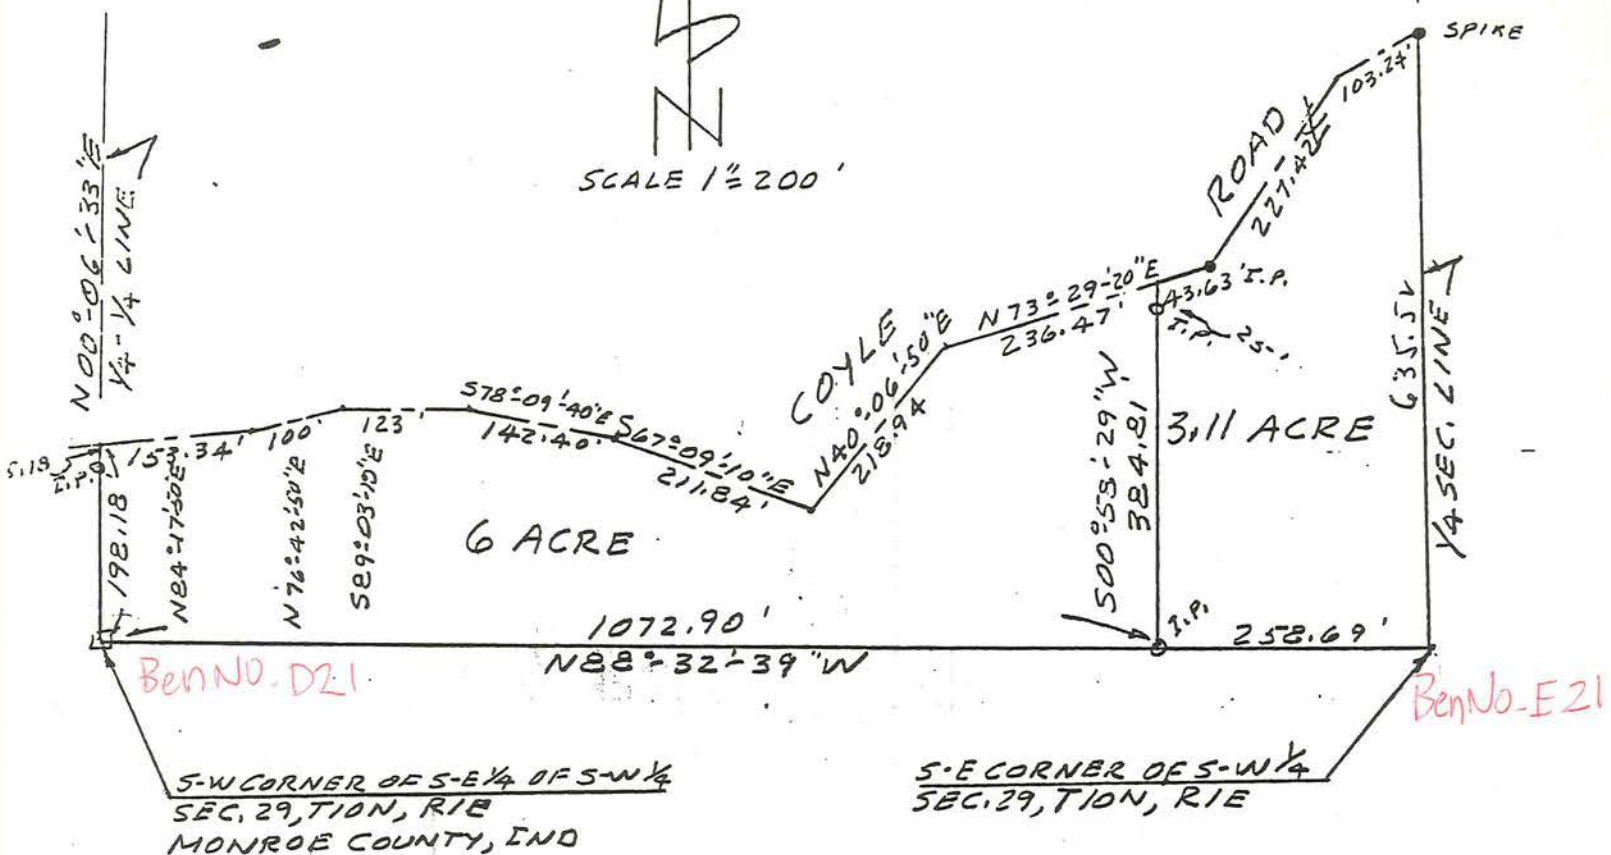

Legal description:


A part of the Southeast quarter of the Southwest quarter of Section 29, Township 10 North, Range 1 East, Monroe County, Indiana, bounded and described as follows: Beginning at the Southwest corner of said Southeast quarter of the Southwest quarter; thence from said point of beginning and with the West line of said quarter quarter Section and running North 01°-06'-33" East for 198.18 feet and to the centerline of Coyle Road; thence with the centerline of said road and running North 84°-17'-50" East for 153.34 feet; thence North 76°-42'-50" East for 100.00 feet; thence South 89°-03'-10" East for 123.00 feet; thence South 78°-09'-40" East for 142.40 feet; thence South 67°-09'-10" East for 211.84 feet; thence North 40°-06'-50" East for 218.94 feet; thence North 73°-29'-20" East for 236.47 feet; thence leaving the centerline of said road and running South 00°-58'-29" West for 384.81 feet and to a point on the South line of said quarter quarter Section, said point being 258.69 feet West of the Southeast corner of said Southwest quarter; thence with the South line of said quarter quarter and running North 88°-32'-39" West for 1072.90 feet and to the point of beginning. Containing 6.00 acres, more or less.



Lee Utt, R. L. S. # 80089, Indiana
9801 West Gardner Road
Bloomington, Indiana 47401
June 18, 1983


28 AND SECTION 29,
RANGE 1 EAST, (BENTON)
INDIANA FOR

66.45
61.38
35.77
35.44
20.45
219.51 ACRES

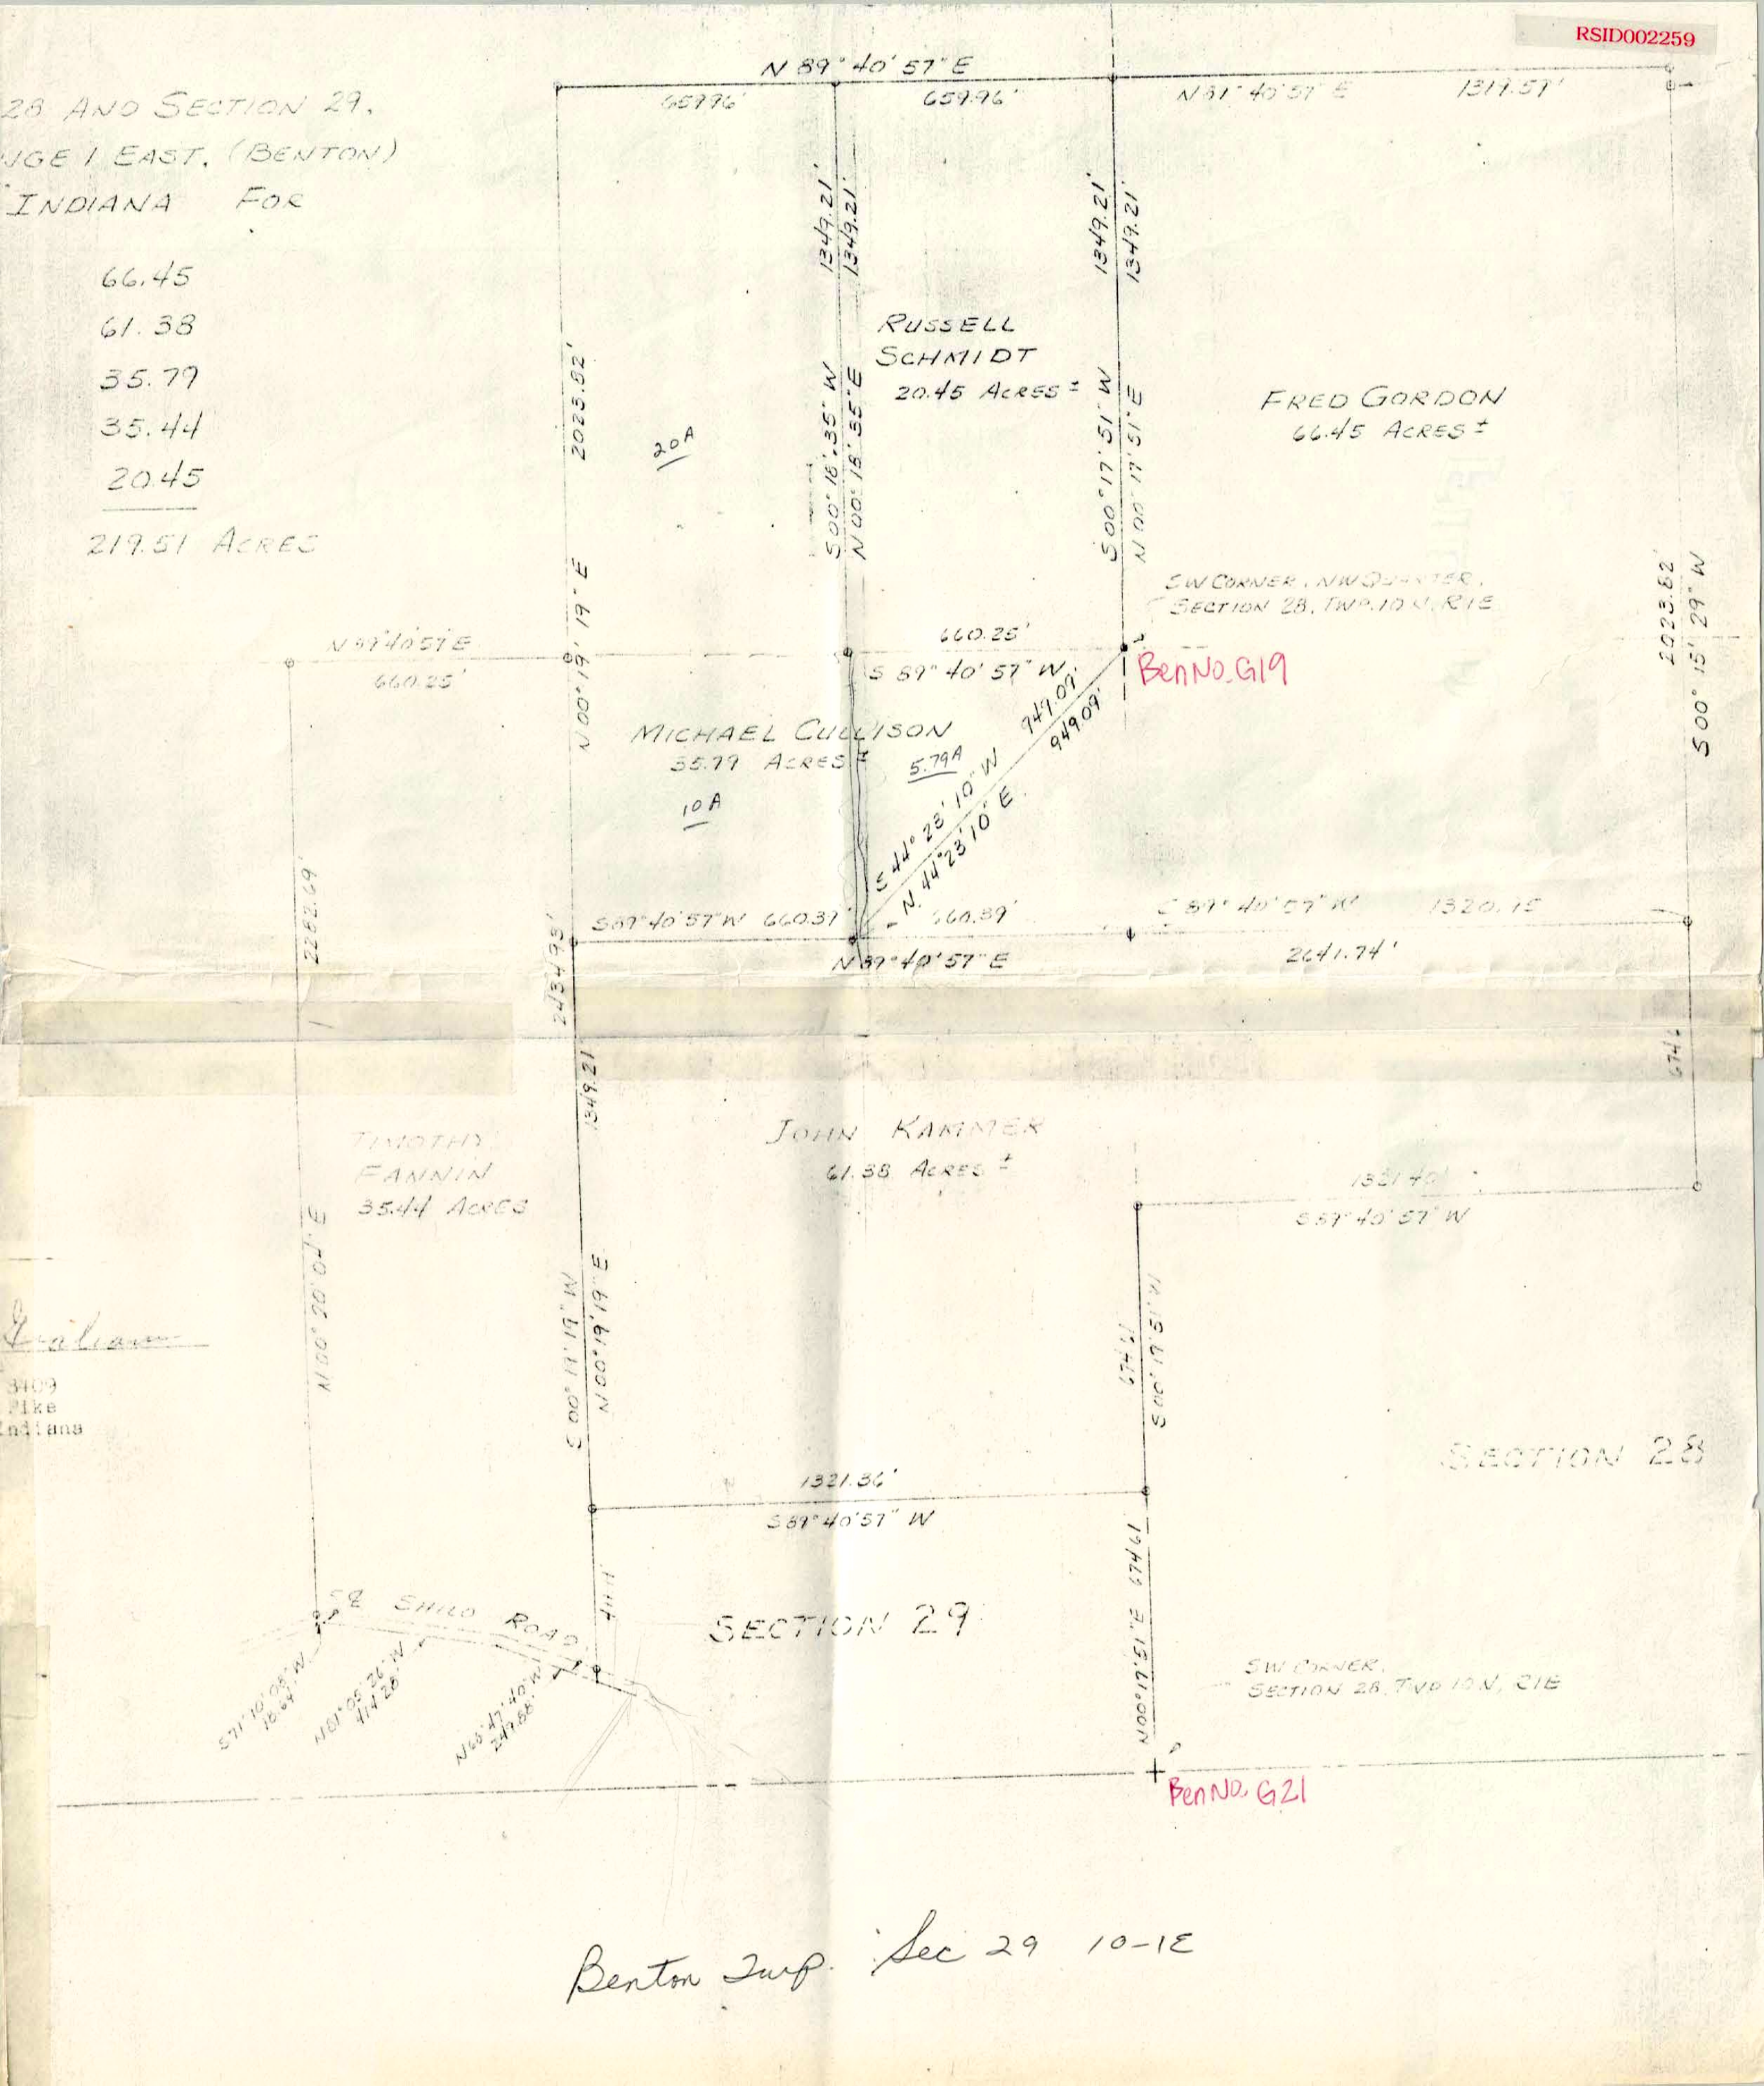

Benton Twp. Sec 29 10-1E

PULMER

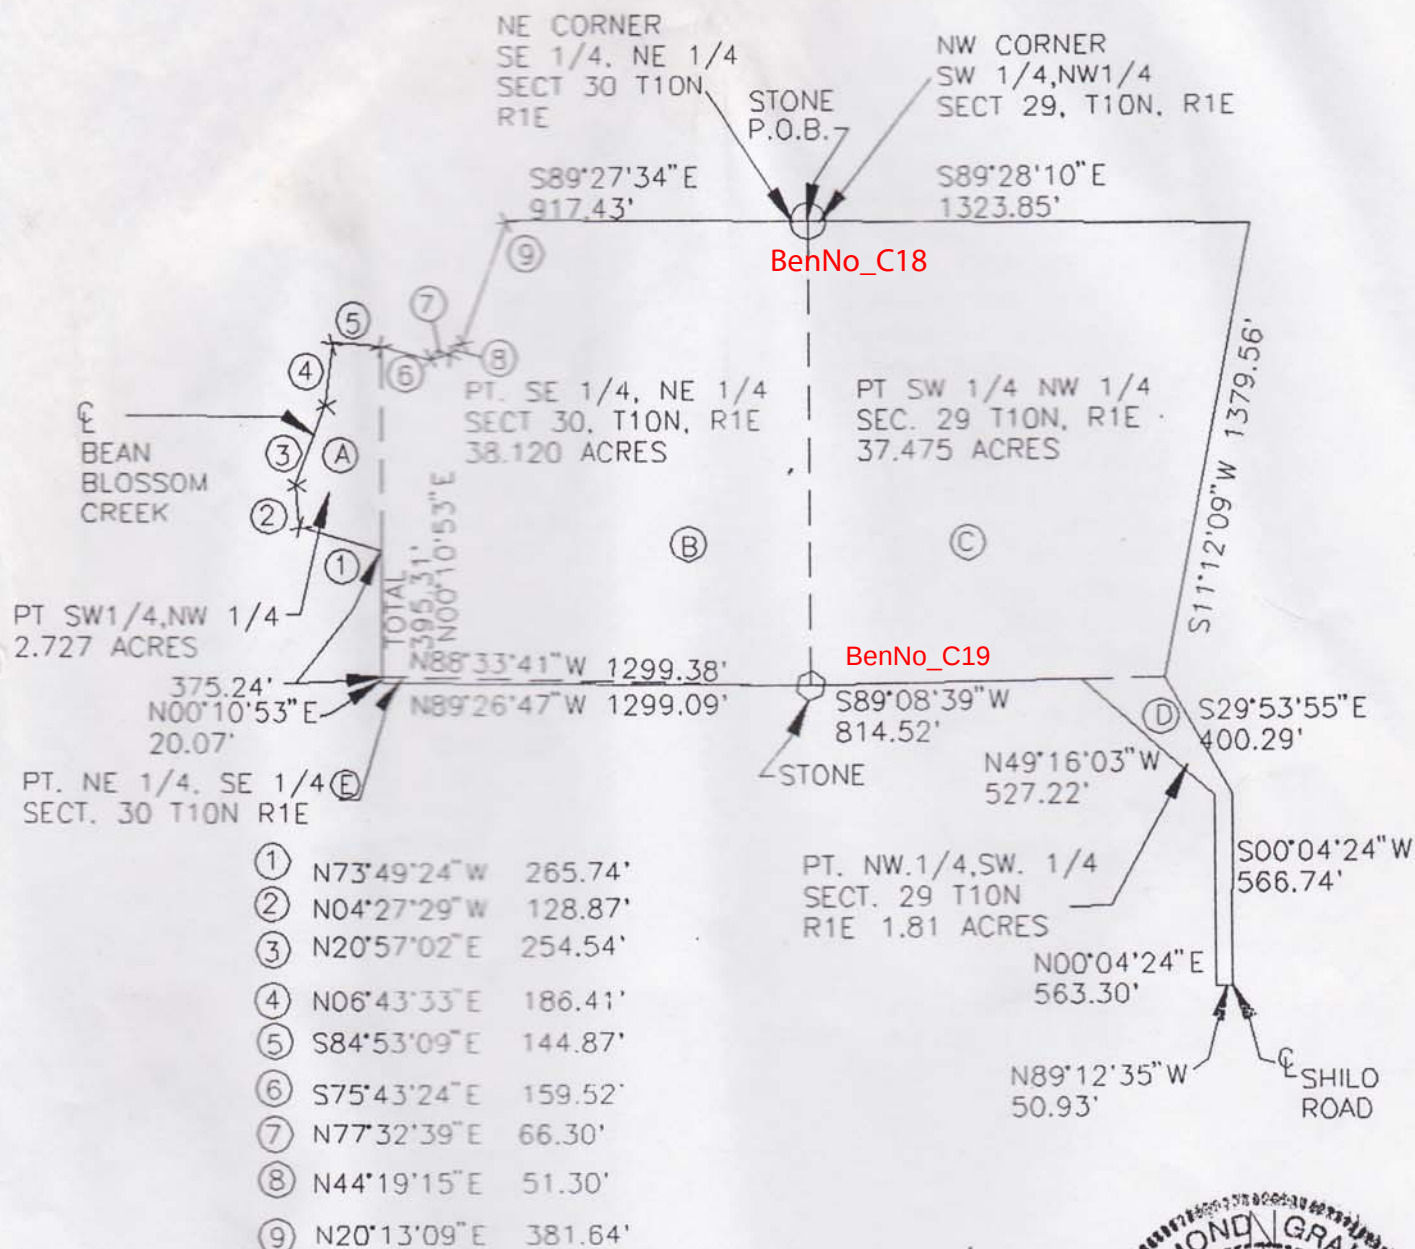

Raymond Graham

RAYMOND GRAHAM
IN LS 9978
R.P.E. 8409
615 W. KIRKWOOD
BLOOMINGTON, IN. 47404-5162
SEPT. 5, 1996
JOB NO. 96-6921

ACREAGE

- (A) 2.727 ACRES
(B) 38.120 ACRES
(C) 37.475 ACRES
(D) 1.81 ACRES
(E) 0.299 ACRES

TOTAL = 80.431 ACRES



SCALE: 1" = 500'-0"

DESCRIPTION:


A part of the West half of Section 29 and a Part of the East half of Section 30, all in Township 10 North, Range 1 East, Monroe County, Indiana, described as follows:

Beginning a stone at the Northeast corner of the Southeast quarter of the Northeast quarter of said Section 30; thence running South 89 degrees 28 minutes 10 seconds East over and along the North line of the Southwest quarter of the Northwest quarter of Section 29 for 1323.85 feet; thence leaving said North line running South 11 degrees 12 minutes 09 seconds West for 1379.56 feet and to the South line of said Southwest quarter Northwest quarter; thence leaving said South line running South 29 degrees 53 minutes 55 seconds East for 400.29 feet; thence running South 00 degrees 04 minutes 24 seconds West for 566.74 feet and to the centerline of Shilo Road; thence running North 89 degrees 12 minutes 35 seconds West over and along said centerline for 50.93 feet; thence leaving said centerline running North 00 degrees 04 minutes 24 seconds East for 563.30 feet; thence running North 49 degrees 16 minutes 03 seconds West for 527.22 feet and to the South line of the Southwest quarter of the Northwest quarter of Section 29; thence running South 89 degrees 08 minutes 39 seconds West over and along said South line for 814.52 feet and to a stone at the Southwest corner of said quarter quarter and also the Southeast corner of the Southeast quarter of the Northeast quarter of Section 30; thence running South 89 degrees 26 minutes 47 seconds West for 1299.09 feet; thence running North 00 degrees 10 minutes 53 seconds East for 395.31 feet and to the centerline of Bean Blossom Creek; thence running over and along said centerline the following nine (9) directions and dimensions:

North 73 degrees 49 minutes 24 seconds West	265.74 feet
North 04 degrees 27 minutes 29 seconds West	128.87 feet
North 20 degrees 57 minutes 02 seconds East	254.54 feet
North 06 degrees 43 minutes 33 seconds East	186.41 feet
South 84 degrees 53 minutes 09 seconds East	144.87 feet
South 75 degrees 43 minutes 24 seconds East	159.52 feet
North 77 degrees 32 minutes 39 seconds East	66.30 feet
North 44 degrees 19 minutes 15 seconds East	51.30 feet
North 20 degrees 13 minutes 09 seconds East	381.64 feet

and to the North line of the Southeast quarter of the Northeast quarter of Section 30; thence running South 89 degrees 27 minutes 34 seconds East over and along said North line for 917.43 feet and to the point of beginning.

Containing 80.431 acres, more or less.

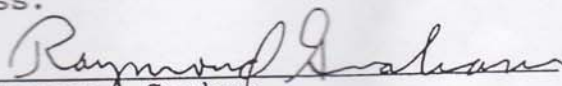
Raymond Graham
R.L.S. 9978 Indiana
Graham Engineering
615 W. Kirkwood Avenue
Bloomington, Indiana
September 9, 1996

Acreages:

Part SW 1/4 NE 1/4 Section 30:	2.727 Acres
Part SE 1/4 NE 1/4 Section 30:	38.120 Acres
Part NE 1/4 SE 1/4 Section 30:	0.299 Acre
Part SW 1/4 NW 1/4 Section 29:	37.475 Acres
Part NW 1/4 SW 1/4 Section 29:	1.81 Acres

